STOWED POSITION
CRANES IN STOWED POSITION
HOLD
No1 WATE
OIL TANK
OFFICERS W.C
FW TANK
24 ER VENT
DOWN
SW TANK
DECK
BATH
TOILET & W.C
S MY TO BOSUN
S MY TO 2 SEAMEN
S MY TO SALOON
ATIC COAST
VERPOOL

M.V. "ADRIATIC COAST"

GENERAL ARRANGEMENT (AS FITTED)

235'-0 L.B.P. × 38'-0 MLD × 15'-9 MLD. TO MAIN DECK

SCALE :- 1/8" = 1 FOOT

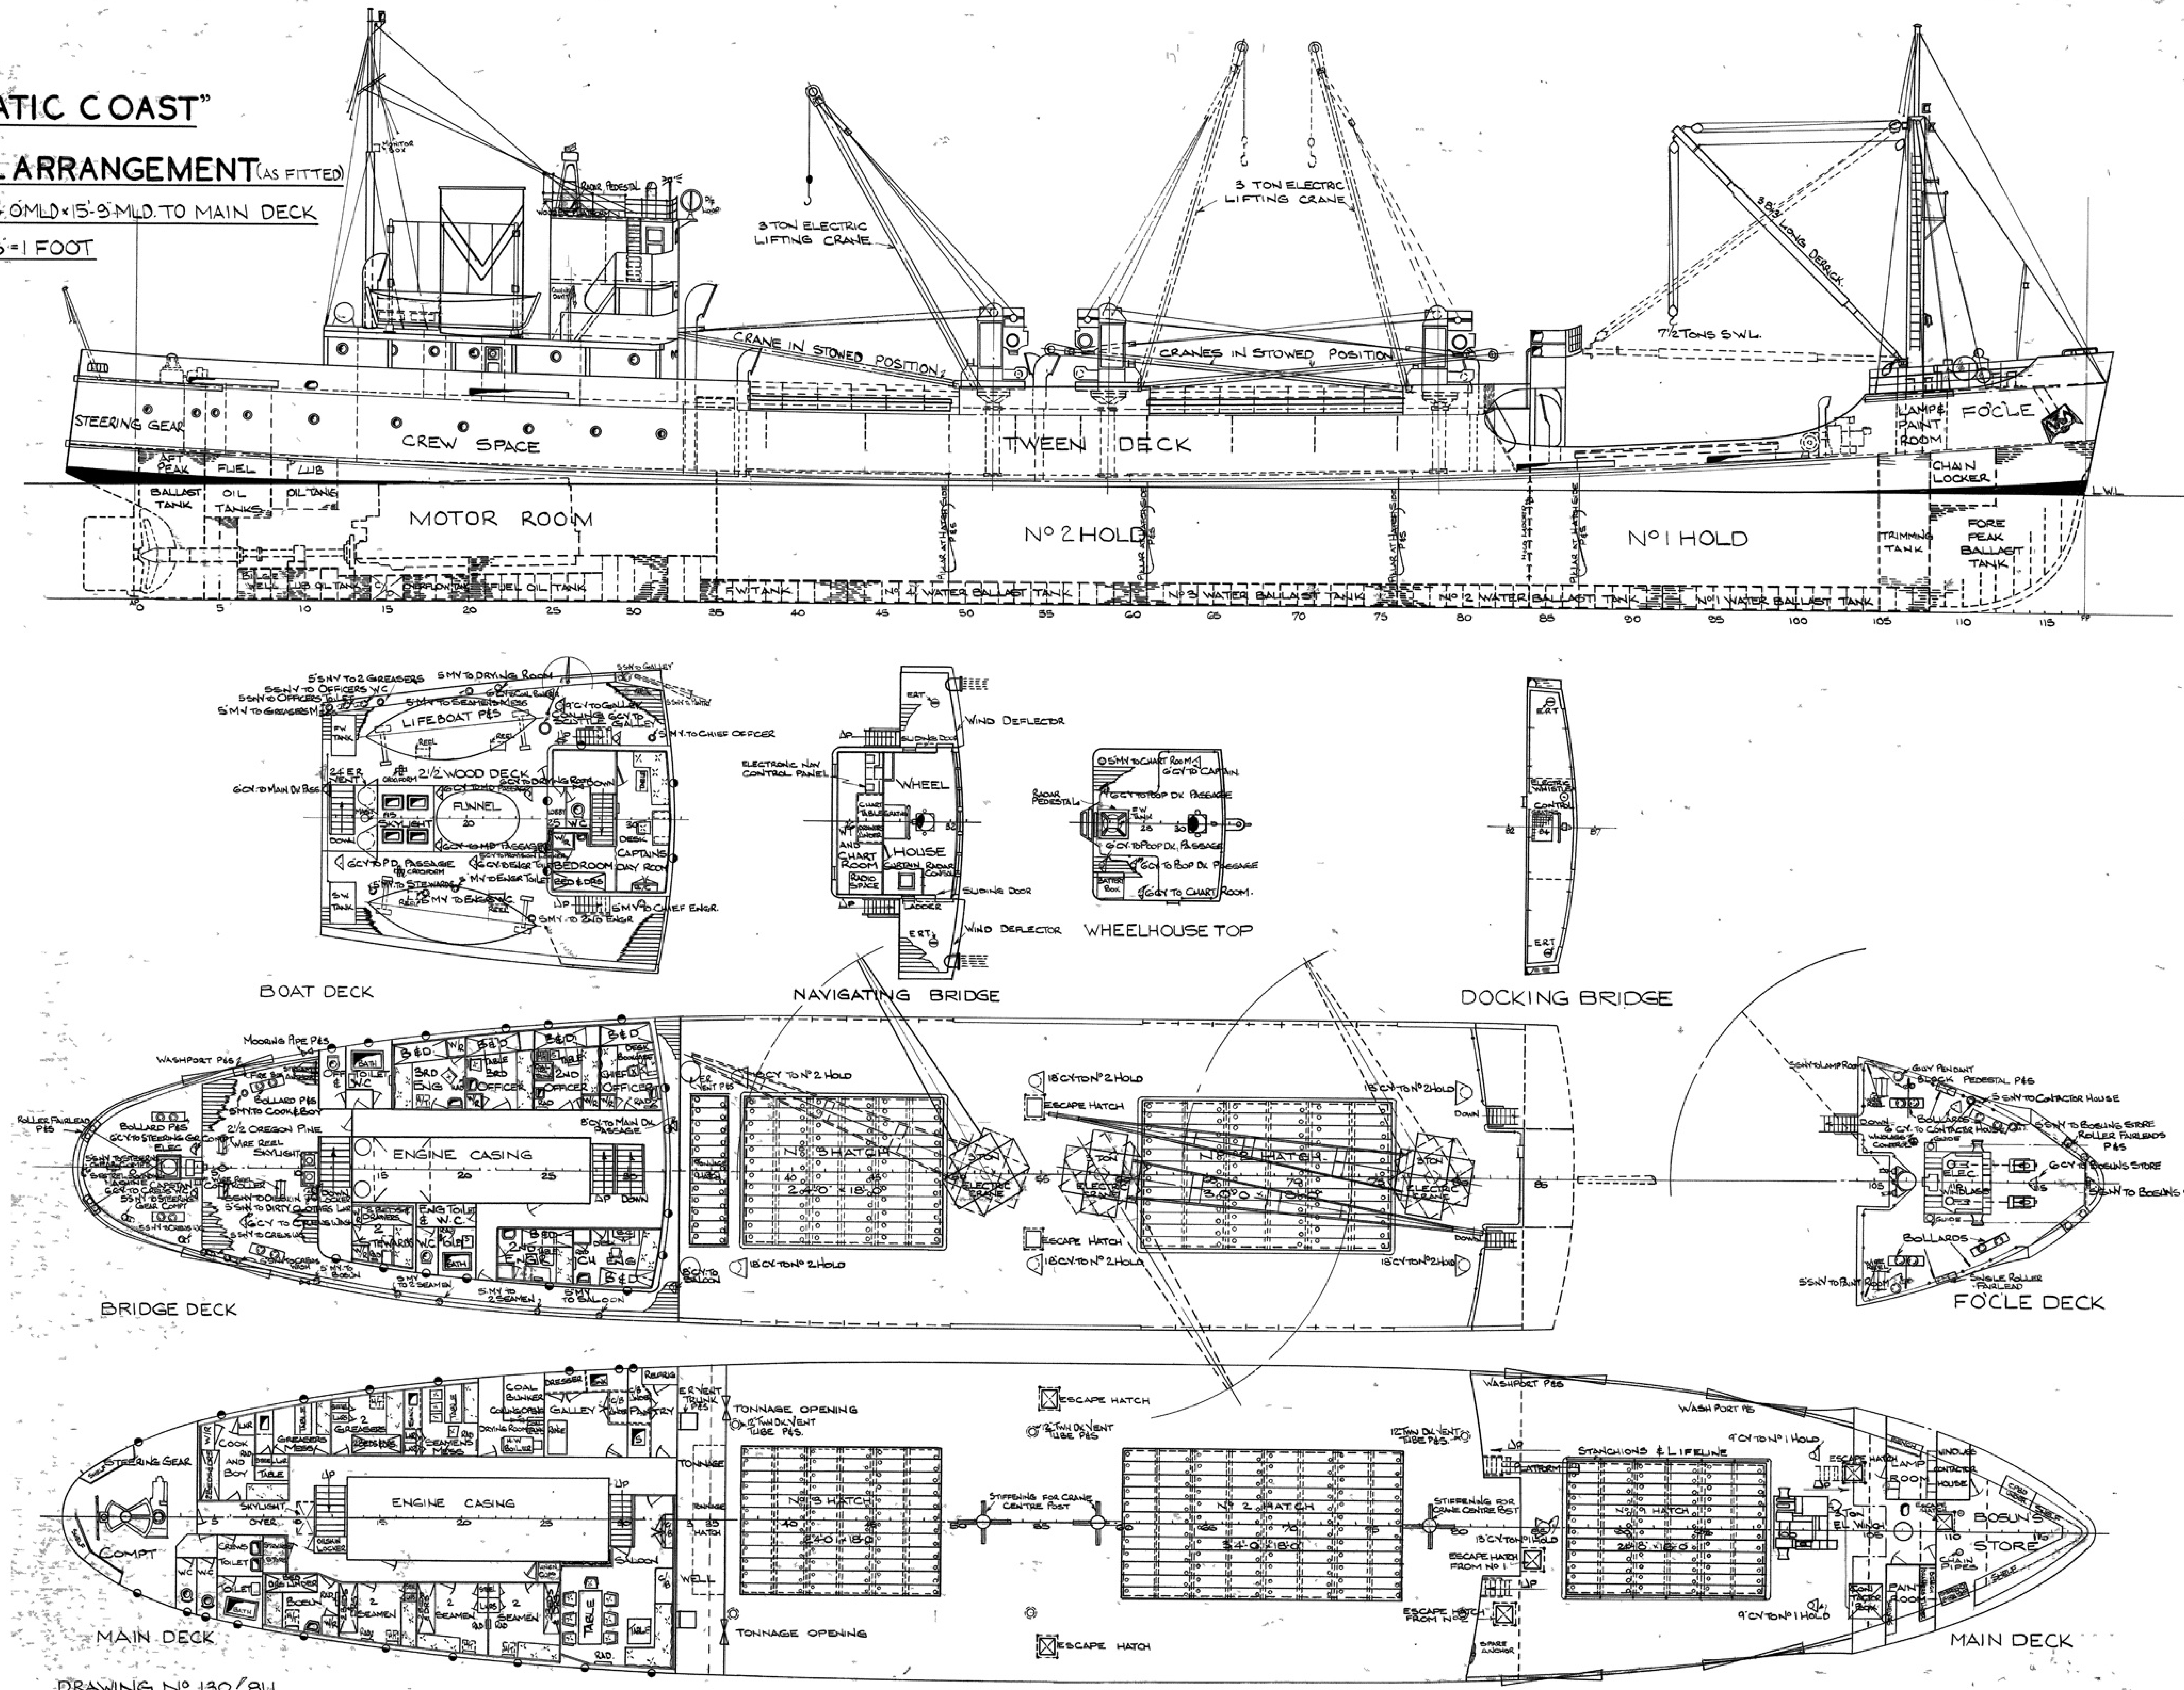
3 TON ELECTRIC LIFTING CRANE
3 TON ELECTRIC LIFTING CRANE
3 & 5 TONS DERRICK
7½ TONS S.W.L.
CRANE IN STOWED POSITION
CRANES IN STOWED POSITION
STEERING GEAR
CREW SPACE
TWEEN DECK
LAMP & PAINT ROOM
FO'C'LE
CHAIN LOCKER
AFT PEAK
BALLAST TANK
FUEL OIL TANKS
LUB OIL TANK
MOTOR ROOM
No 2 HOLD
No 1 HOLD
TRIMMING TANK
FORE PEAK BALLAST TANK
L.W.L.
BILGE WELL
LUB OIL TANK
OVERFLOW TANK
FUEL OIL TANK
F.W. TANK
No 4 WATER BALLAST TANK
No 3 WATER BALLAST TANK
No 2 WATER BALLAST TANK
No 1 WATER BALLAST TANK
0
5
10
15
20
25
30
35
40
45
50
55
60
65
70
75
80
85
90
95
100
105
110
115
LIFEBOAT P&S
2½ WOOD DECK
FUNNEL
SKYLIGHT
BEDROOM
CAPTAINS DAY ROOM
BOAT DECK
WHEEL HOUSE
CHART ROOM
RADIO SPACE
WIND DEFLECTOR
ELECTRONIC NAV CONTROL PANEL
SLIDING DOOR
RADAR PEDESTAL
WHEELHOUSE TOP
NAVIGATING BRIDGE
DOCKING BRIDGE
ENGINE CASING
No 3 HATCH
No 2 HATCH
ESCAPE HATCH
3 TON ELECTRIC CRANE
3RD ENG
2ND OFFICER
2ND OFFICER
CHIEF OFFICER
STEWARDS
ENG TOILET & W.C.
BRIDGE DECK
BOLLARDS
ELEC. WINDLASS
SINGLE ROLLER FAIRLEAD
FO'C'LE DECK
STEERING GEAR
COMPT
COOK AND BOY
GREASERS MESS
SEAMENS MESS
GALLEY
PANTRY
SALOON
TABLE
TONNAGE OPENING
WELL
STIFFENING FOR CRANE CENTRE POST
STANCHIONS & LIFELINE
No 1 HATCH
LAMP ROOM
BOSUN'S STORE
CHAIN PIPES
PAINT ROOM
MAIN DECK
MAIN DECK

DRAWING No 130/811

HALL, RUSSELL & CO. LTD., ABERDEEN, SCOTLAND.

YARD No 811